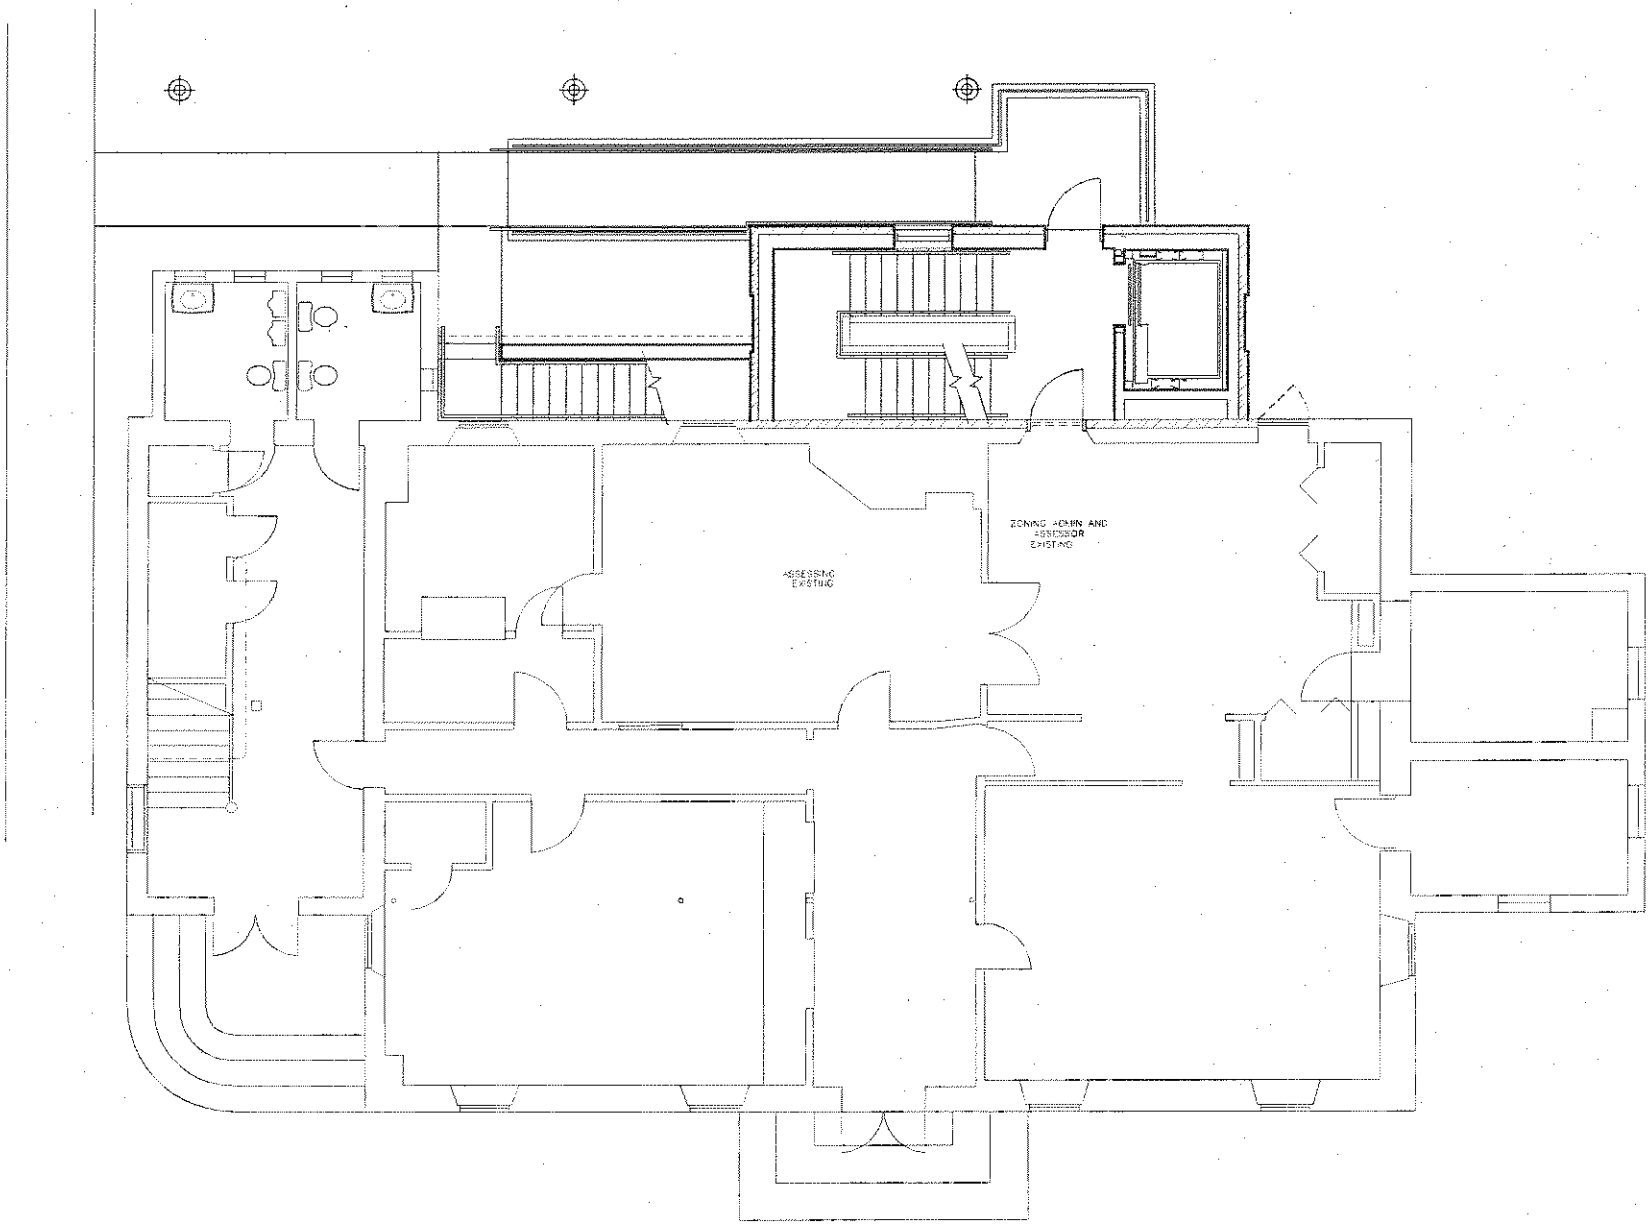

Existing Town Hall Configuration

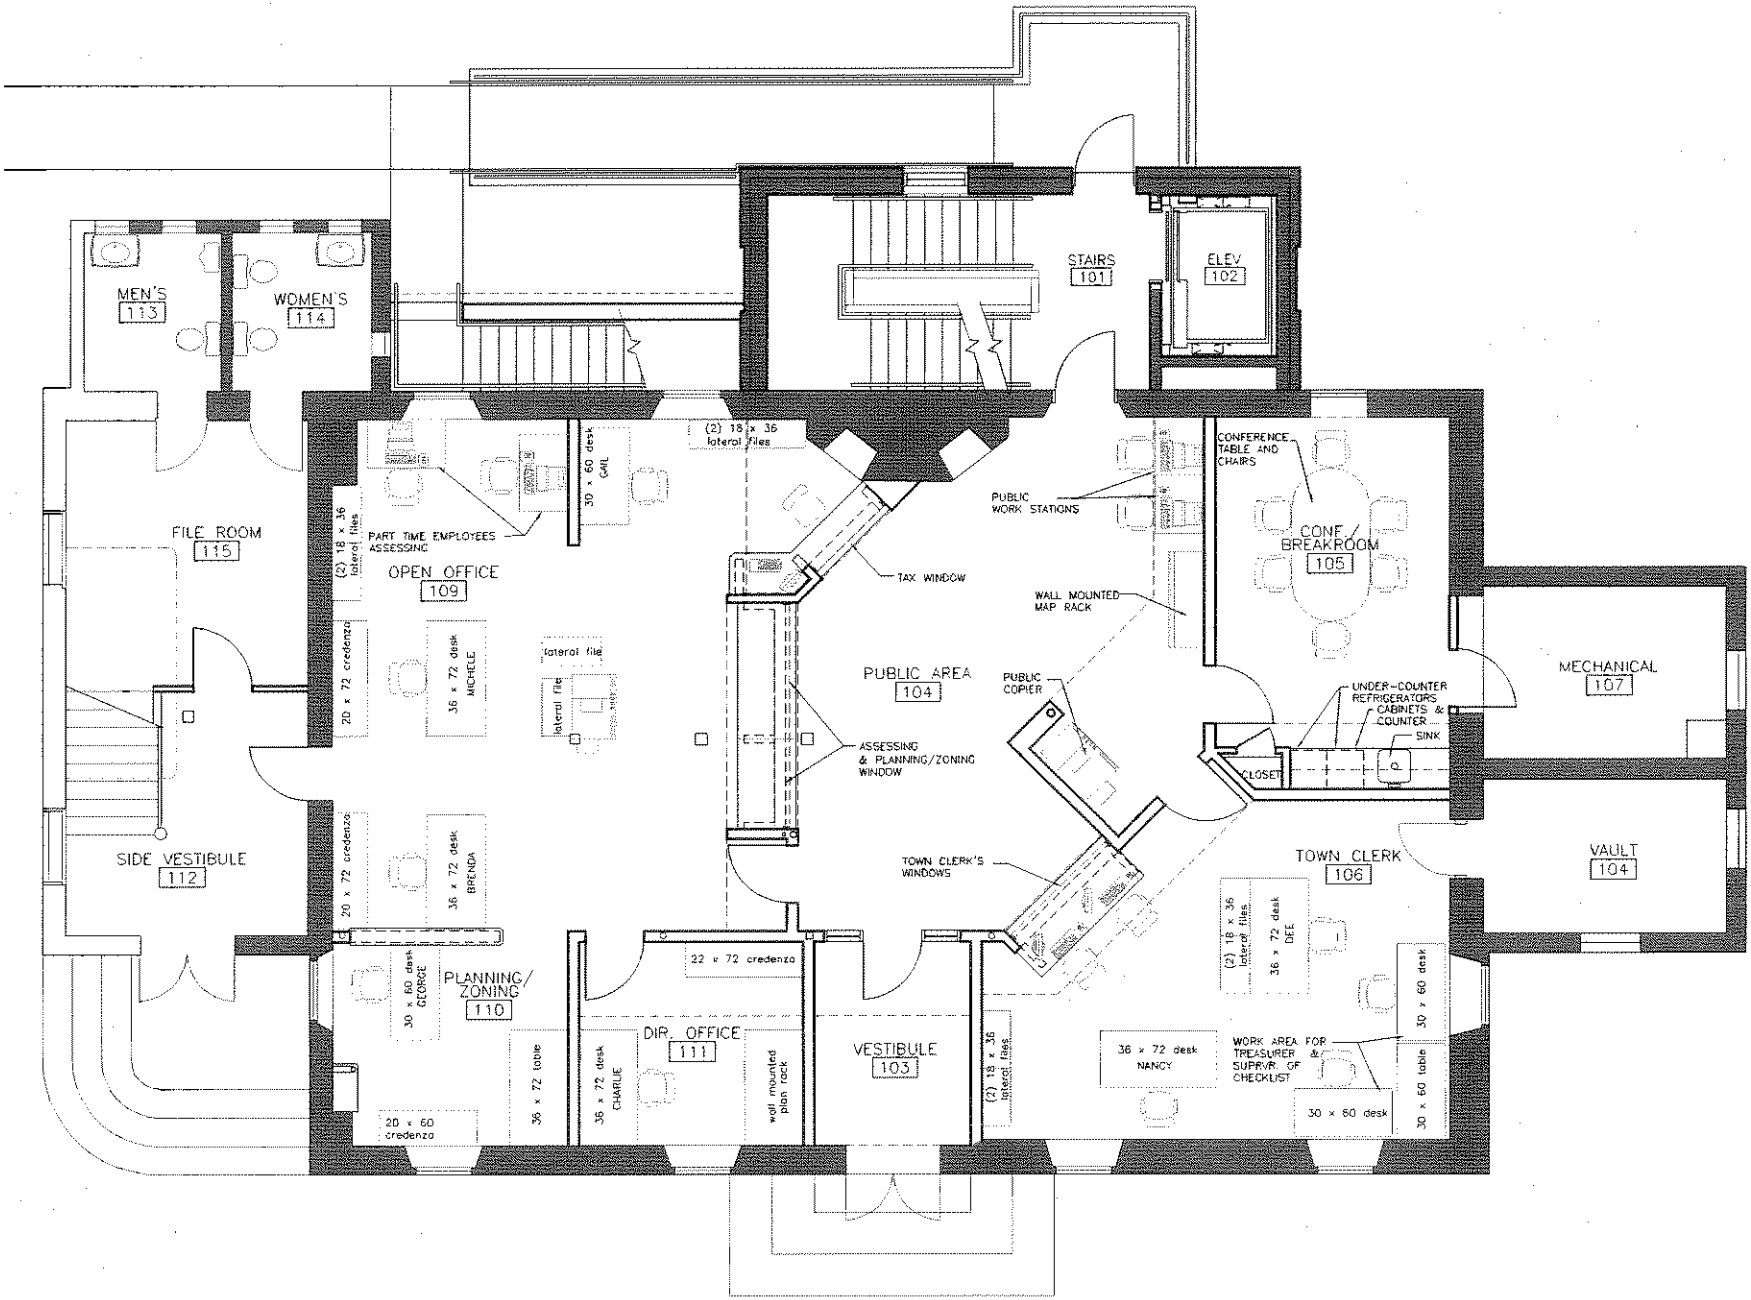

FIRST FLOOR FURNITURE PLAN

NOT TO SCALE

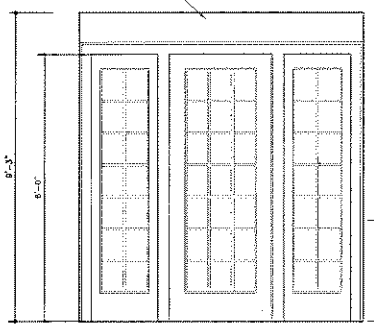

1 @ PUBLIC AREA ENTRANCE

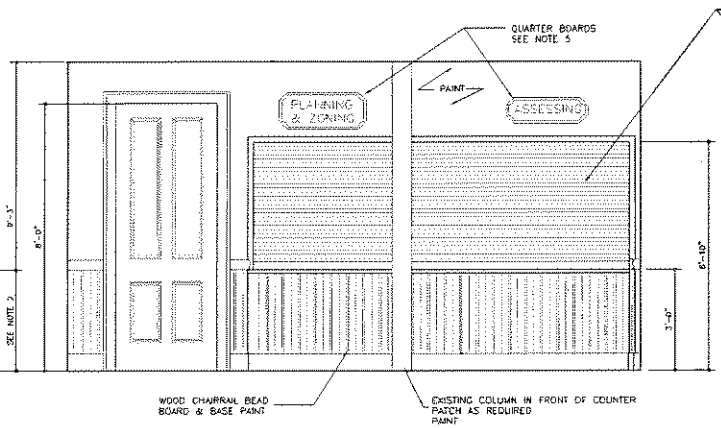

2 @ PLANNING, ZONING & ASSESSING WINDOW

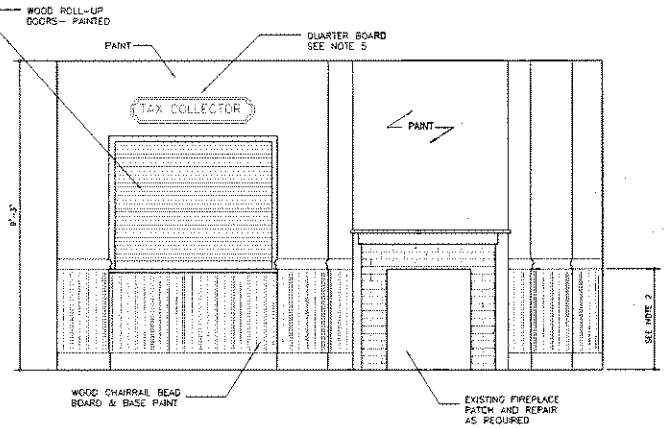

3 @ TAX COLLECTOR'S WINDOW

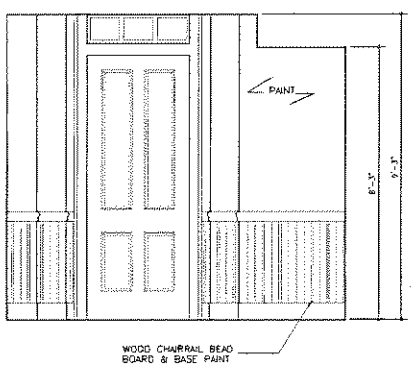

4 @ REAR ENTRY

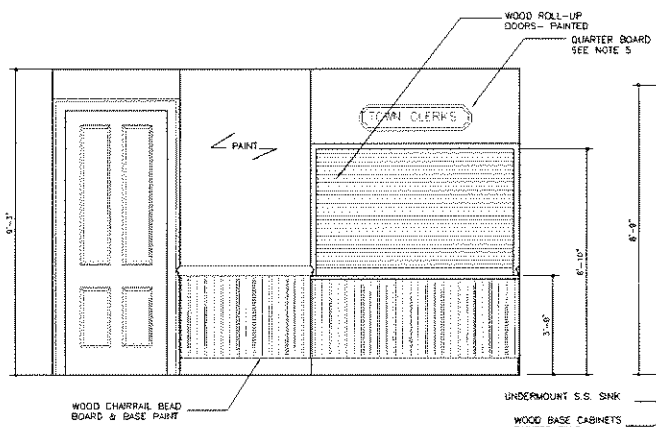

5 @ TOWN CLERK'S WINDOW

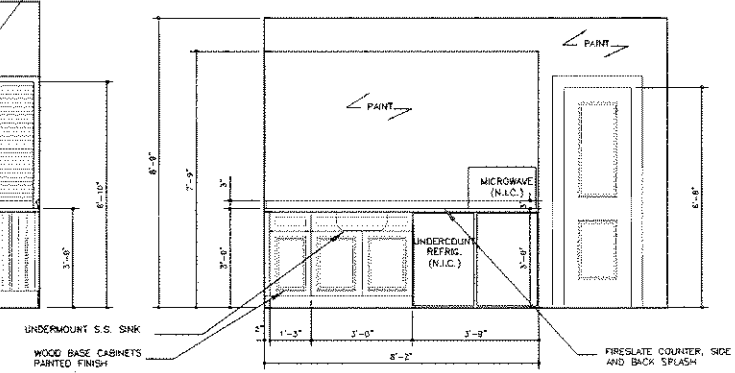

6 @ CONF/BREAK ROOM COUNTER

A INTERIOR ELEVATIONS @ PUBLIC AREA

NOT TO SCALE

GENERAL NOTES:

1. BEAD BOARD TO MATCH EXISTING @ 2ND FLOOR MEETING ROOM.
2. CHAIRRAIL TO MATCH EXISTING @ 2ND FLOOR MEETING ROOM. BOTTOM OF RAIL AT 36" A.F.F.
3. WOOD BASE TO MATCH EXISTING @ 2ND FLOOR MEETING ROOM
4. WOOD ROLL-UP DOORS. PAINTED
5. WOOD QUARTER BOARDS W/ ENGRAVED LETTERS. BOARDS ROUTED AND PAINTED.
6. DOOR CASINGS TO BY 1X4 WOOD W/ BACK BAND THICKER THAN CHAIRRAIL.