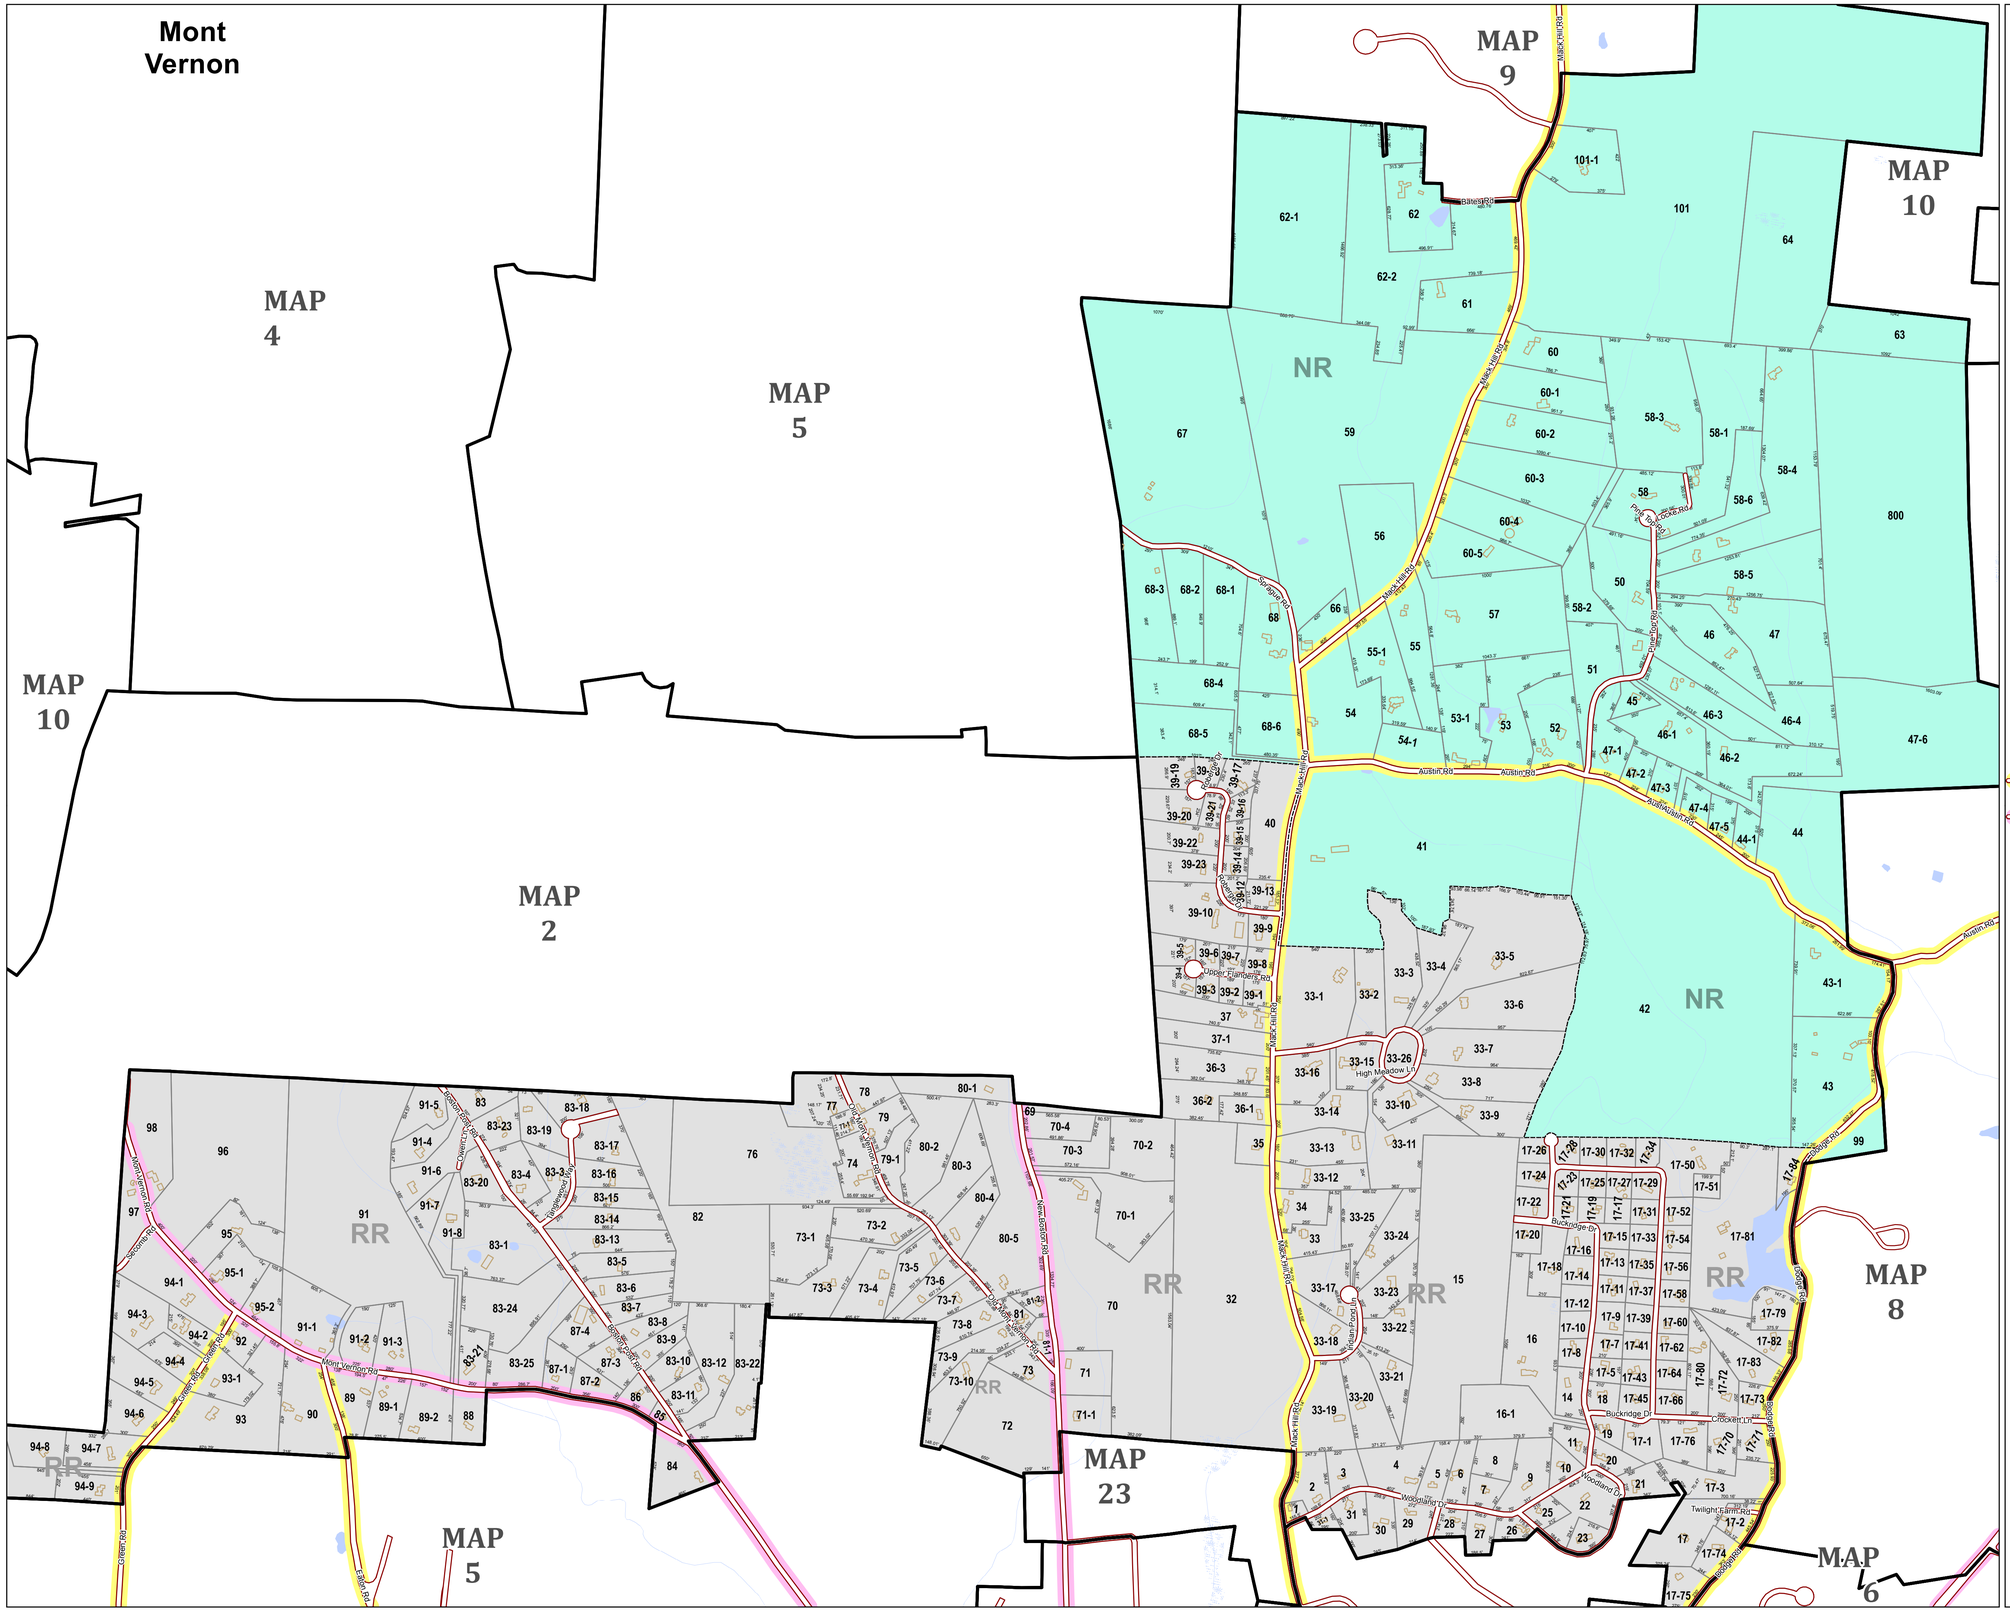

Town of Amherst

HILLSBOROUGH COUNTY

NEW HAMPSHIRE

Property Map

7

April 1, 2016

1 in = ~500 ft

Scale applies to Paper Size Arch D

0 0.075 0.15 0.3 Miles

N W E S

- Road ROW
- Class VI Road
- Scenic Road
- Other Road - Scenic Setback
- Railroad
- Lake/Pond
- Swamp/Marsh
- Stream/River
- Buildings

ZONING

- C Commercial
- GO General Office
- I Industrial
- LC Limited Commercial
- NR Northern Rural
- NT Northern Transitional
- RR Residential/Rural
- Historic District Overlay

For Tax Assessment Purposes
Not to be Used for Conveyances

Zoning Lines Depicted are
Unofficial and Approximate
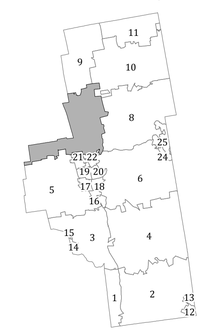
Prepared by:
Nashua Regional Planning Commission
Merrimack, New Hampshire